



NORTH POLE ROAD, W10
£2,495 PER MONTH FURNISHED, PART FURNISHED

Winkworth



NORTH POLE ROAD, W10

Refurbished Two Double Bedroom Flat with Private Garden/Patio – North Pole Road

Refurbished to a high standard throughout, this charming two double bedroom flat offers spacious and comfortable living accommodation, complemented by modern fixtures and fittings and a private garden/patio.

The property comprises:

- Two generously sized double bedrooms
- Modern bathroom
- Spacious reception/living room
- Separate modernised kitchen
- Private garden/patio

Situated in a pleasant residential area on North Pole Road, the property is conveniently located close to the shops, bars and restaurants of Ladbroke Grove, Portobello Road, White City and Shepherd's Bush.

Excellent transport links are also within easy reach, with Ladbroke Grove Underground Station (Hammersmith & City line) and Wood Lane Station (Central line) both nearby, providing convenient access to the City and other parts of London.


An ideal home for tenants looking for a well-presented property in a popular and well-connected West London location.





Northpole Road

Approx. Gross Internal Area 526 Sq Ft - 48.87 Sq M

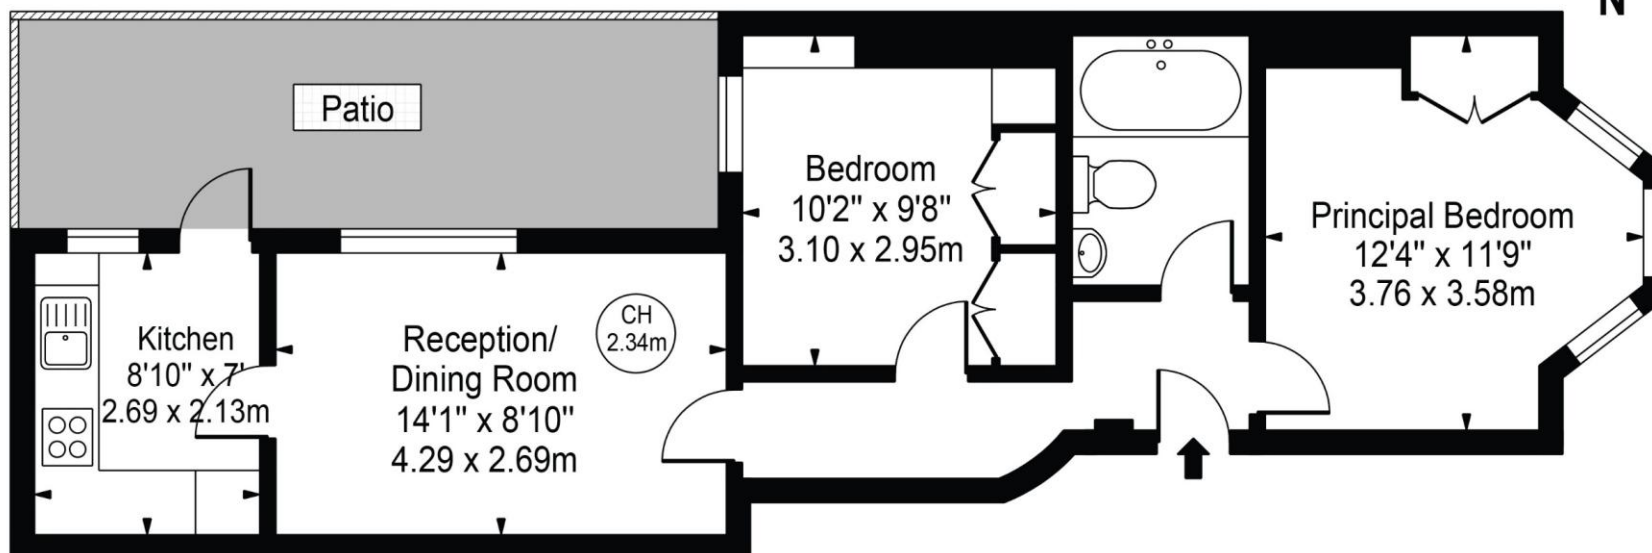

Ground Floor

For Illustration Purposes Only - Not To Scale

This floor plan should be used as a general outline for guidance only and does not constitute in whole or in part an offer or contract. Any intending purchaser or lessee should satisfy themselves by inspection, searches, enquiries and full survey as to the correctness of each statement. Any areas, measurements or distances quoted are approximate and should not be used to value a property or be the basis of any sale or let.

Copyright Morriarti Photography & Design LTD

North Kensington | 020 7792 5000 | northkensington@winkworth.co.uk

winkworth.co.uk

Winkworth wishes to inform prospective buyers and tenants that these particulars are a guide and act as information only. All our details are given in good faith and believed to be correct at the time of printing but they don't form part of an offer or contract. No Winkworth employee has authority to make or give any representation or warranty in relation to this property. All fixtures and fittings, whether fitted or not are deemed removable by the vendor unless stated otherwise and room sizes are measured between internal wall surfaces, including furnishings.

Winkworth