



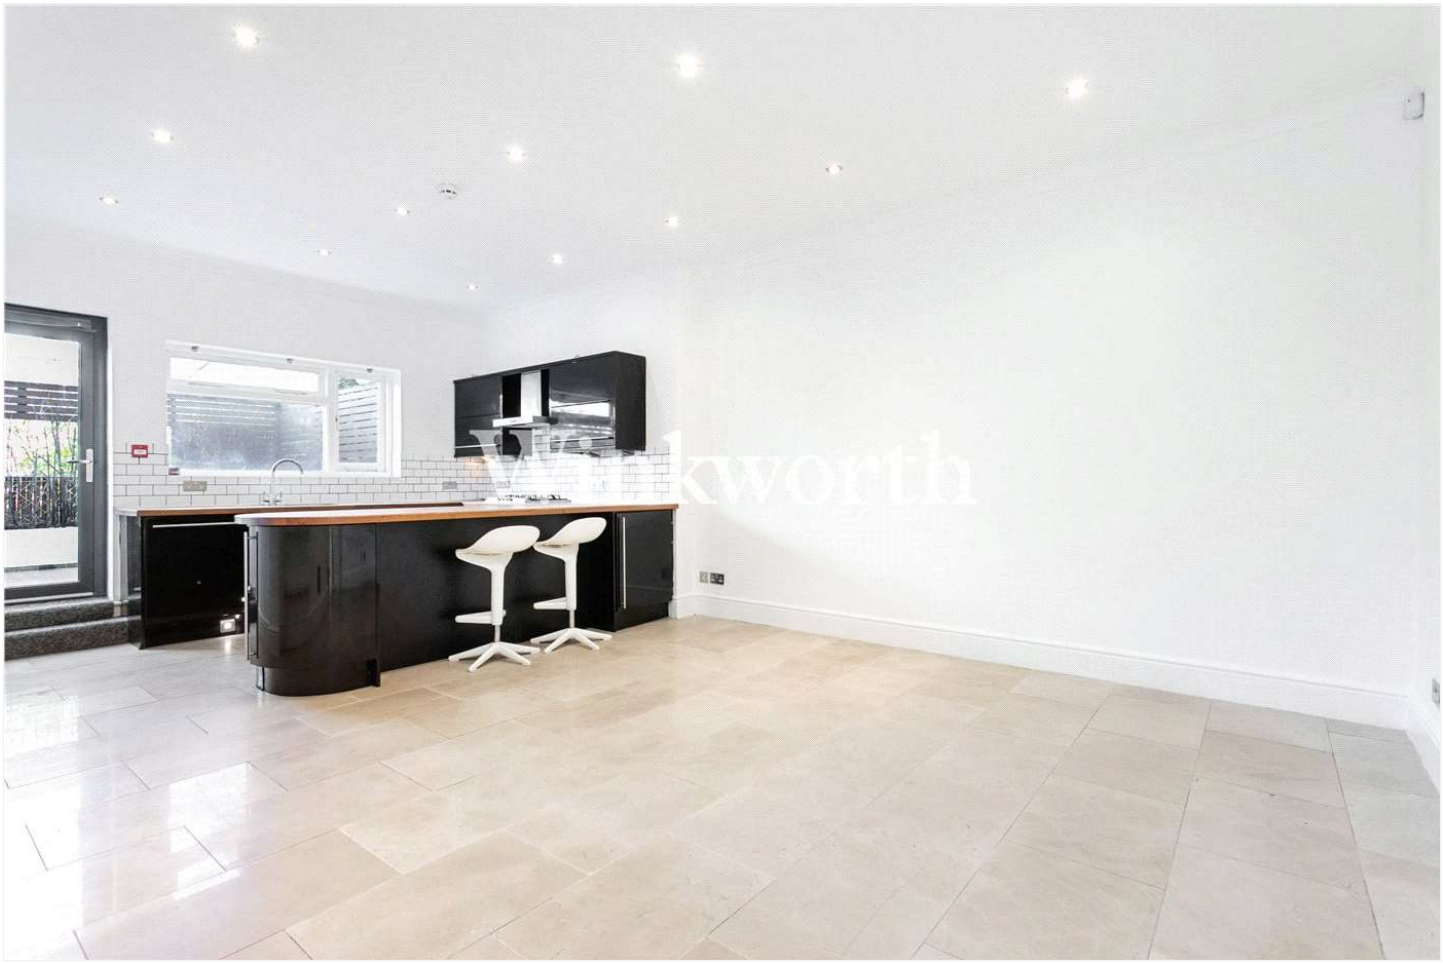


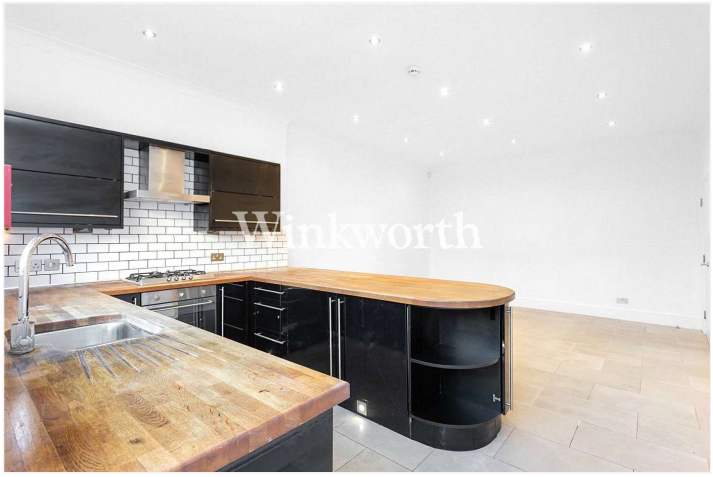

PORTLAND RISE, LONDON, N4

£0 TO BE ADVISED

Cheam Office | 020 8770 7766 | cheam@winkworth.co.uk

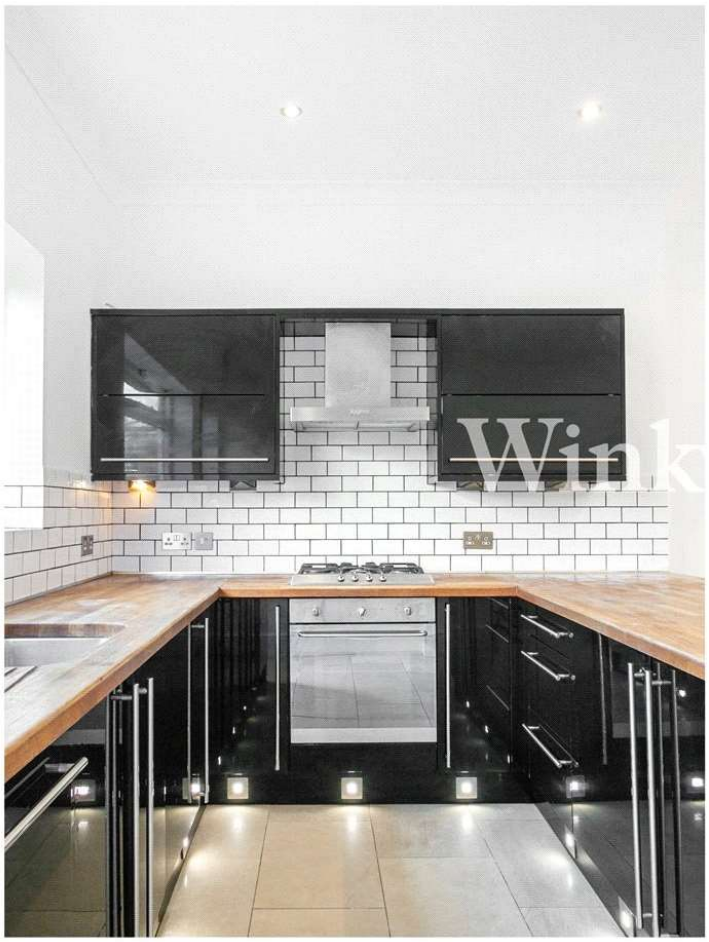




AT A GLANCE

- 2 Double Bedrooms
- Victorian Conversion
- Spacious Reception Room With Modern Open Plan Kitchen
- Luxury Bathroom
- Private Garden
- Unfurnished


DESCRIPTION

Stunning two bedroom ground floor Victorian conversion. Located close to transport links at Manor House & Finsbury Park.


Cheam Office | 020 8770 7766 | cheam@winkworth.co.uk

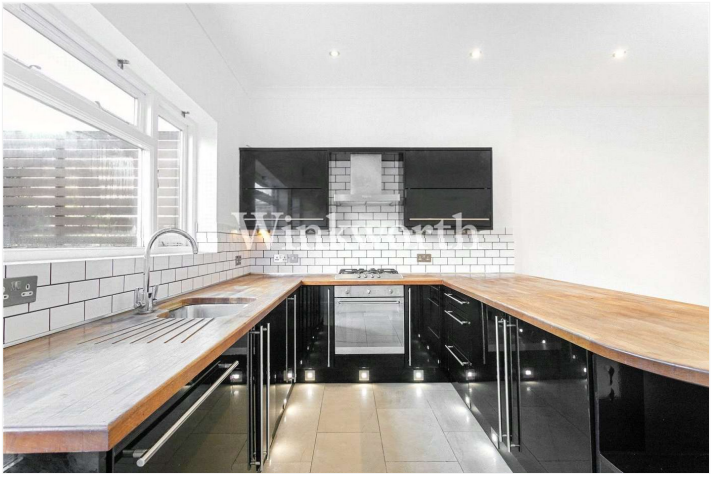




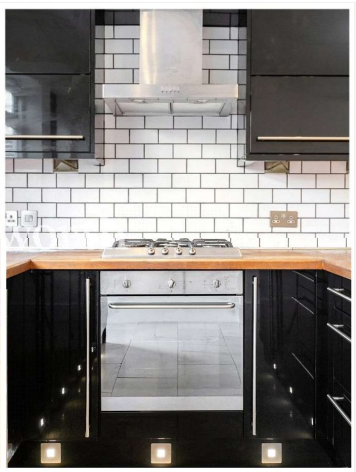




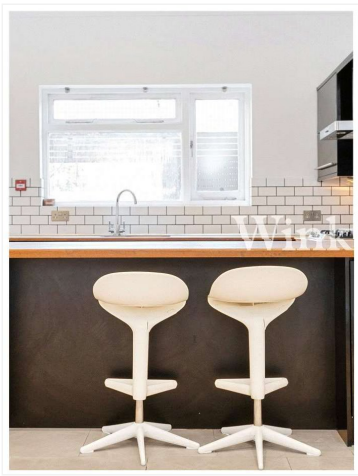



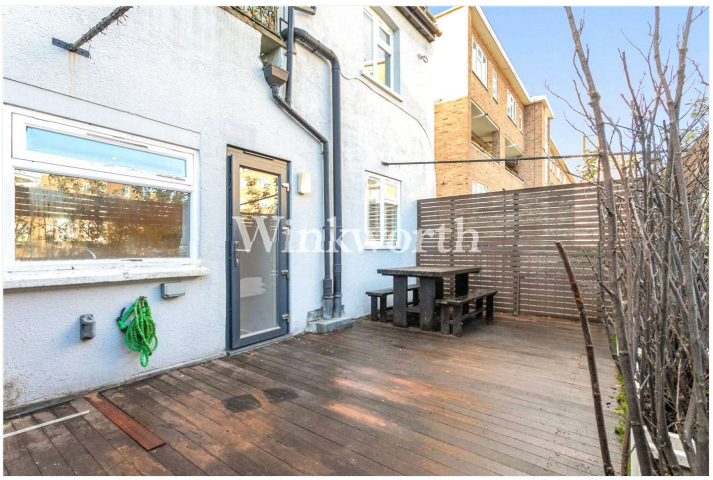


ACCOMMODATION

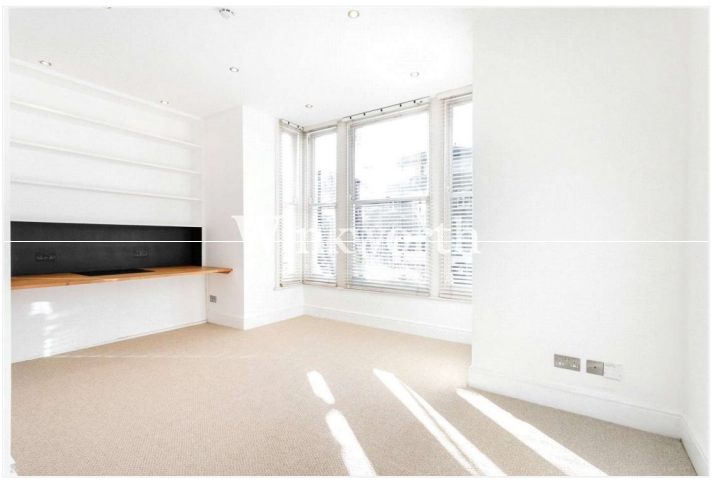

Portland Rise, N4

Approx. Gross Internal Floor Area 816 sq. ft / 75.85 sq. m

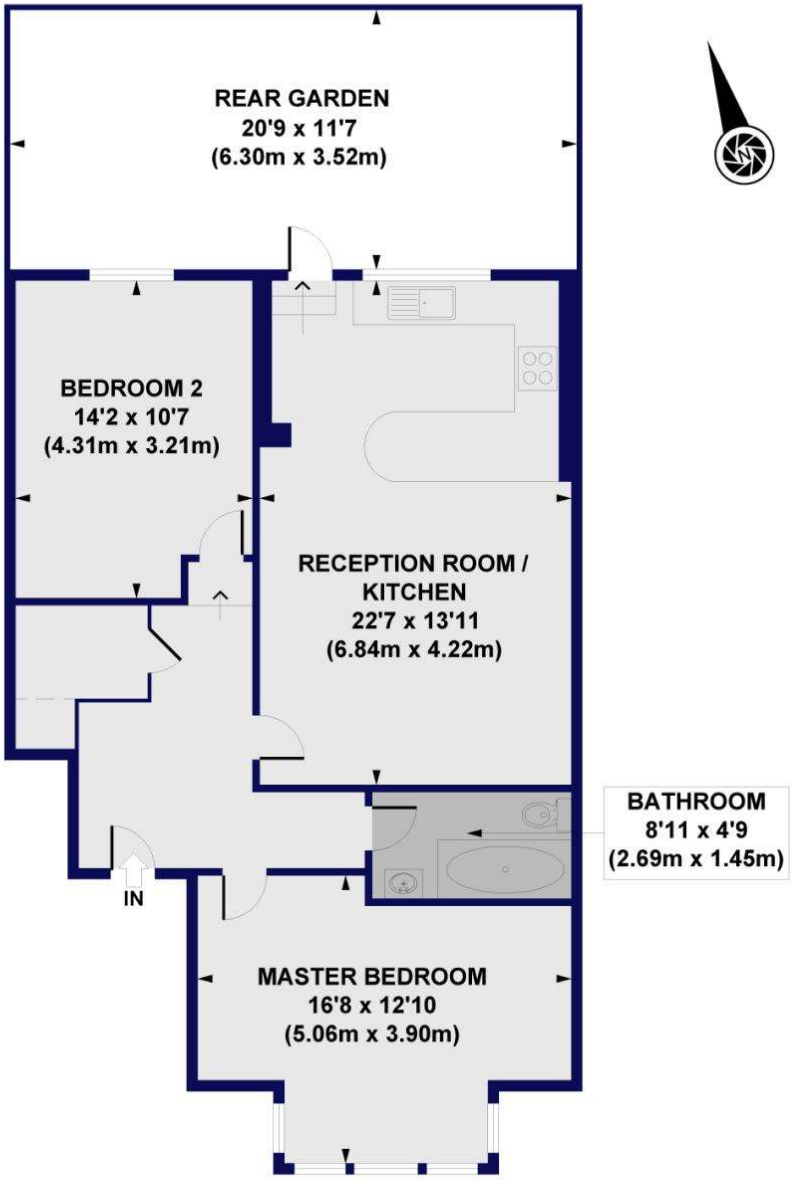

All measurements of walls, doors, windows, fittings and appliances, including their size and location, are shown as standard sizes and do not constitute any warranty or representation by the seller, their agent or CP Creative. Any intending purchaser must satisfy himself by inspection or otherwise as to the correctness of the information contained in these plans. This plan is for illustrative purposes only and should be used as such by any prospective purchasers.

Winkworth

This floorplan is for illustration purposes only and is not to scale. The position and size of doors, windows, appliances and other features are approximate.

