


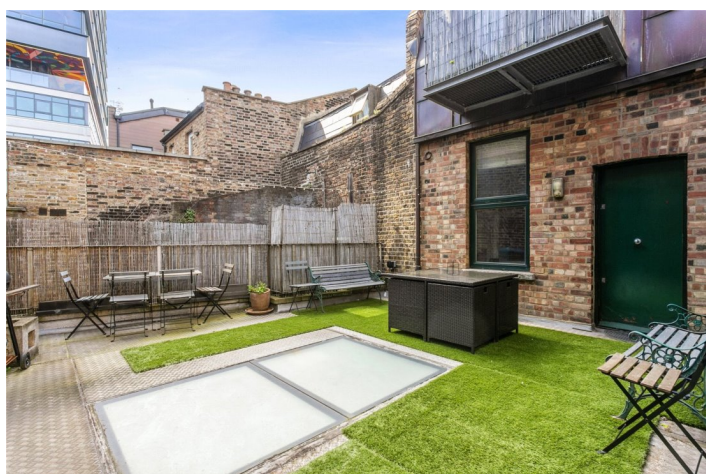

WHITECHAPEL HIGH STREET, LONDON, E1
£2,950 PER MONTH PART FURNISHED

TWO BEDROOM WAREHOUSE CONVERSION WITH SOUTH FACING TERRACE LOCATED MOMENTS FROM ALGATE EAST STATION.

Shoreditch | 020 7749 7650 | shoreditch@winkworth.co.uk

Winkworth

Tenant Fees Apply: Details of fees for tenant referencing, tenancy agreement admin fees and renewal fees are available on the Winkworth website and the link can be found with the displayed rent for the property. Tenants should ensure they are fully conversant with these upfront fees and other costs that are involved at the outset of the tenancy before making an offer to rent and your local Winkworth office will provide written details upon request.

winkworth.co.uk

See things differently



DESCRIPTION:



Two bedroom warehouse conversion with private terrace located moments from Aldgate East station. The property boasts a unique blend of modern and period design elements, oak flooring, and sleek, contemporary finishes.

Upon entering the apartment, you'll be greeted by an open-plan living area that combines the kitchen, dining, and living spaces. The fully equipped kitchen has ample storage space, and a dining area.

The two bedrooms are both generously sized and offer plenty of storage space. The master bedroom has access to the spectacular south facing terrace.

This property is ideally situated for those looking to experience all that this vibrant neighbourhood has to offer. From trendy cafes and restaurants to boutique shops and galleries, there's always something new to discover. Plus, with excellent transport links, it's easy to explore the rest of London and beyond.


Winkworth

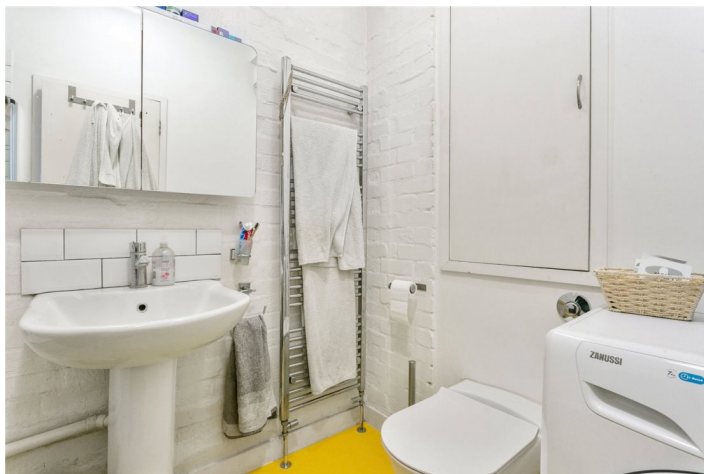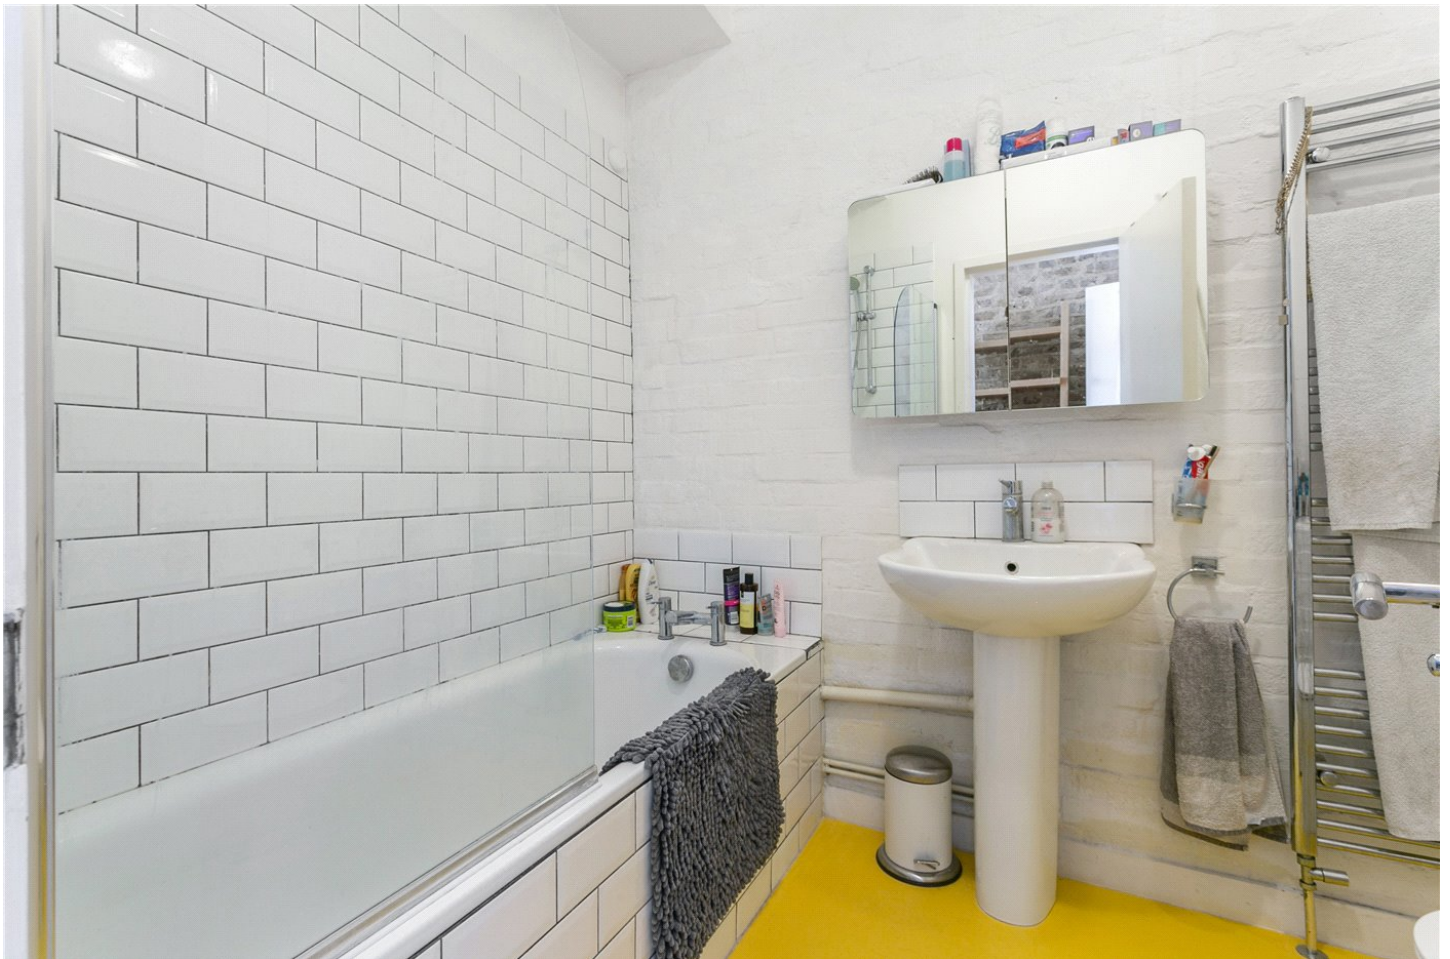

Winkworth

Whitechapel High Street, E1

Approx. Gross Internal Floor Area 652 sq. ft / 60.58 sq. m

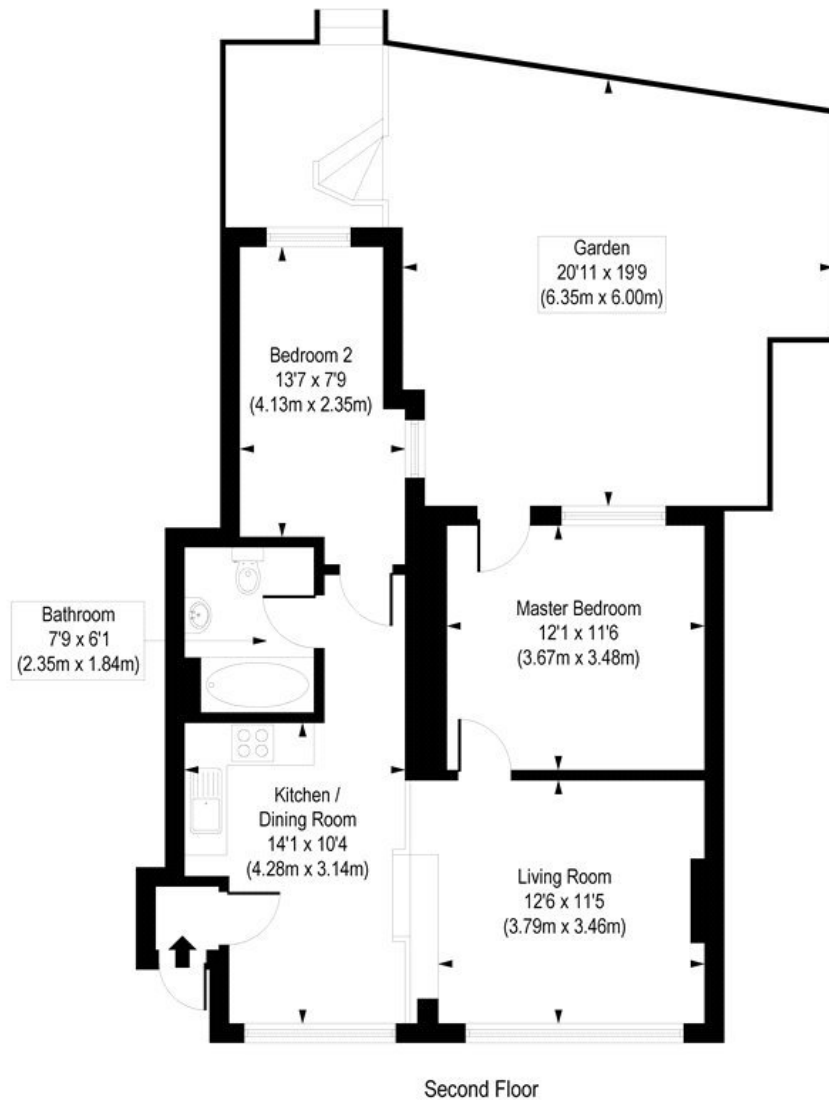

COMPLIANT WITH RICS CODE OF MEASURING PRACTICE Floorplan is for illustrative purposes only and is not to scale. Every attempt has been made to ensure the accuracy of the floorplan shown, however all measurements, fixtures, fittings and data shown are an approximate interpretation for illustrative purposes only. Liability for errors, omissions or mis-statement through negligence or otherwise is hereby excluded.

This floorplan is for illustration purposes only and is not to scale. The position and size of doors, windows, appliances and other features are approximate.

Shoreditch | 020 7749 7650 | shoreditch@winkworth.co.uk

Winkworth

winkworth.co.uk

See things differently

Winkworth wishes to inform prospective buyers and tenants that these particulars are a guide and act as information only. All our details are given in good faith and believed to be correct at the time of printing but they don't form part of an offer or contract. No Winkworth employee has authority to make or give any representation or warranty in relation to this property. All fixtures and fittings, whether fitted or not are deemed removable by the vendor unless stated otherwise and room sizes are measured between internal wall surfaces, including furnishings.